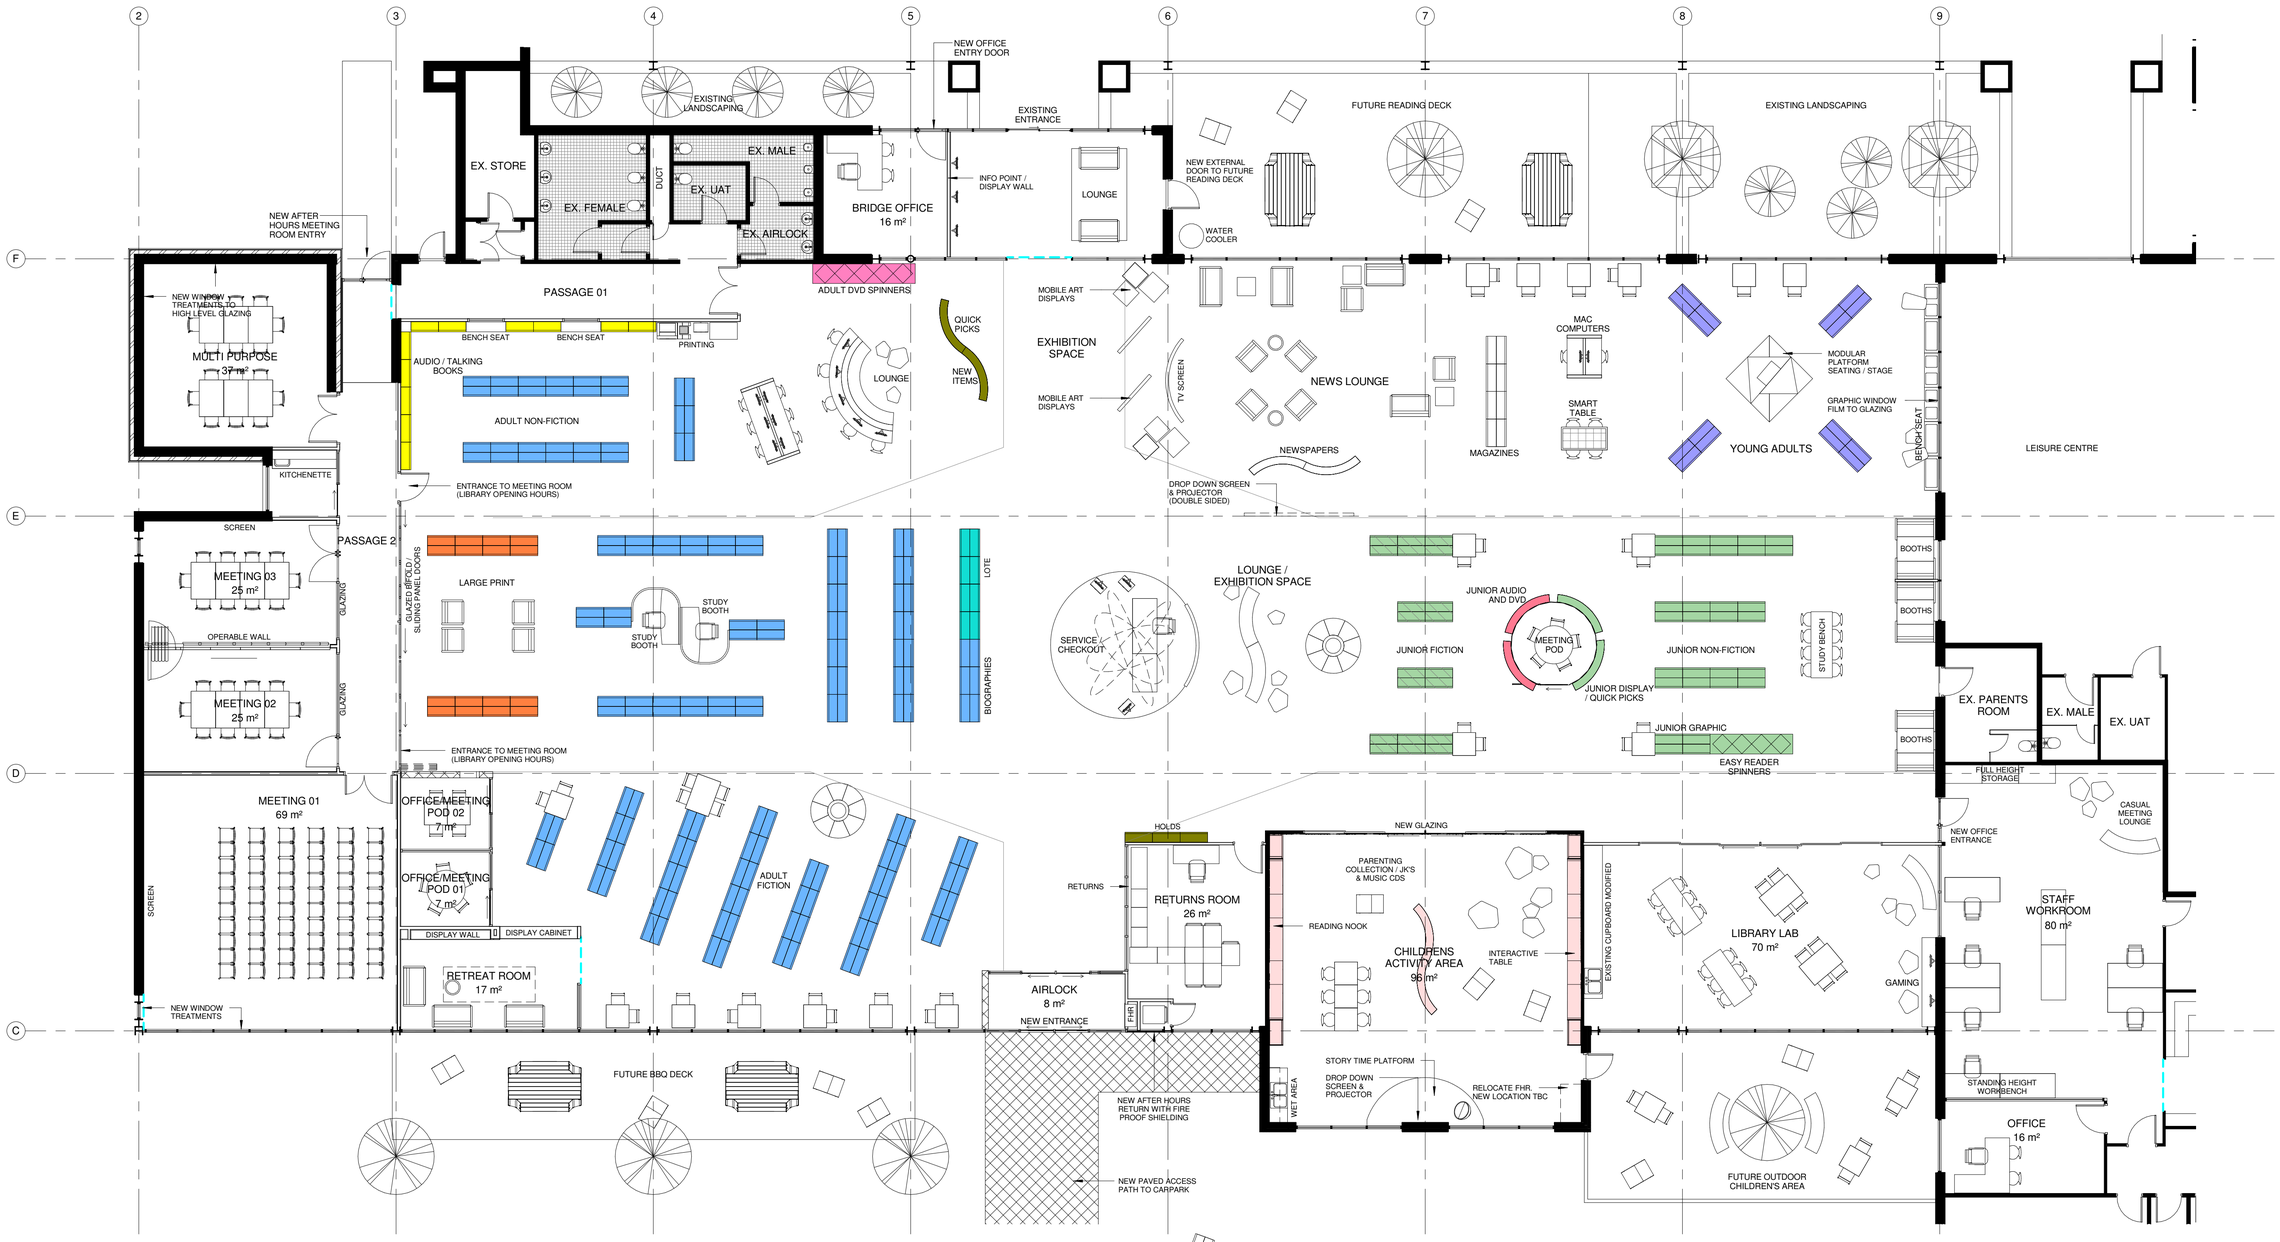

SHELVING LEGEND

BOOKS

ADULT FICTION / NON-FICTION / GRAPHIC

CURRENT SHELVES	QTY SHOWN
NON-FICTION = 357	360
FICTION & GRAPHIC = 244	248
BIOGRAPHIES	24

YOUNG ADULT

CURRENT SHELVES	QTY SHOWN
56	64

JUNIOR NON-FICTION / JUNIOR FICTION / JUNIOR GRAPHIC / EASY READERS

CURRENT SHELVES	QTY SHOWN
NON-FICTION = 88	104
FICTION = 76	80
GRAPHIC = 4	16
EASY READERS = 4 SPINNERS	4 SPINNERS

JK

CURRENT SHELVES	QTY SHOWN
6 SIDES OF BOAT	TBC

FOREIGN LANGUAGE / 400'S

CURRENT SHELVES	QTY SHOWN
54	32

LARGE PRINT

CURRENT SHELVES	QTY SHOWN
62	64

PARENTING

CURRENT SHELVES	QTY SHOWN
13	TBC

HOLDS

CURRENT SHELVES	QTY SHOWN
16	TBC

OTHER ITEMS

JUNIOR CD's / DVD's / AUDIO BOOKS

CURRENT SHELVES	QTY SHOWN
31	2 X CURVED SHELVING UNITS

ADULT FICTION DVD's / NON-FICTION DVD's / CD's

CURRENT SHELVES	QTY SHOWN
23 SHELVES 4 SPINNERS	5 SPINNERS

TALKING BOOKS

CURRENT SHELVES	QTY SHOWN
51	50

MOBILE SHELVING

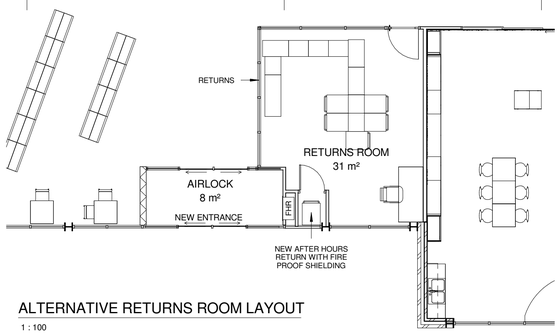

ALTERNATIVE RETURNS ROOM LAYOUT

1 : 100

NORTH

AH BRACKS LIBRARY REFURBISHMENT

CITY OF MELVILLE

Project number 21645

No REV F

Site Architecture Studio
Level 3, 50 William Street, Perth 6000 WA
T 08 9226 5561
mail@sitearchitecture.com.au | www.sitearchitecture.com.au

SK01 PROPOSED LAYOUT PLAN

Scale 1 : 100

23/03/2017 8:02:10 AM